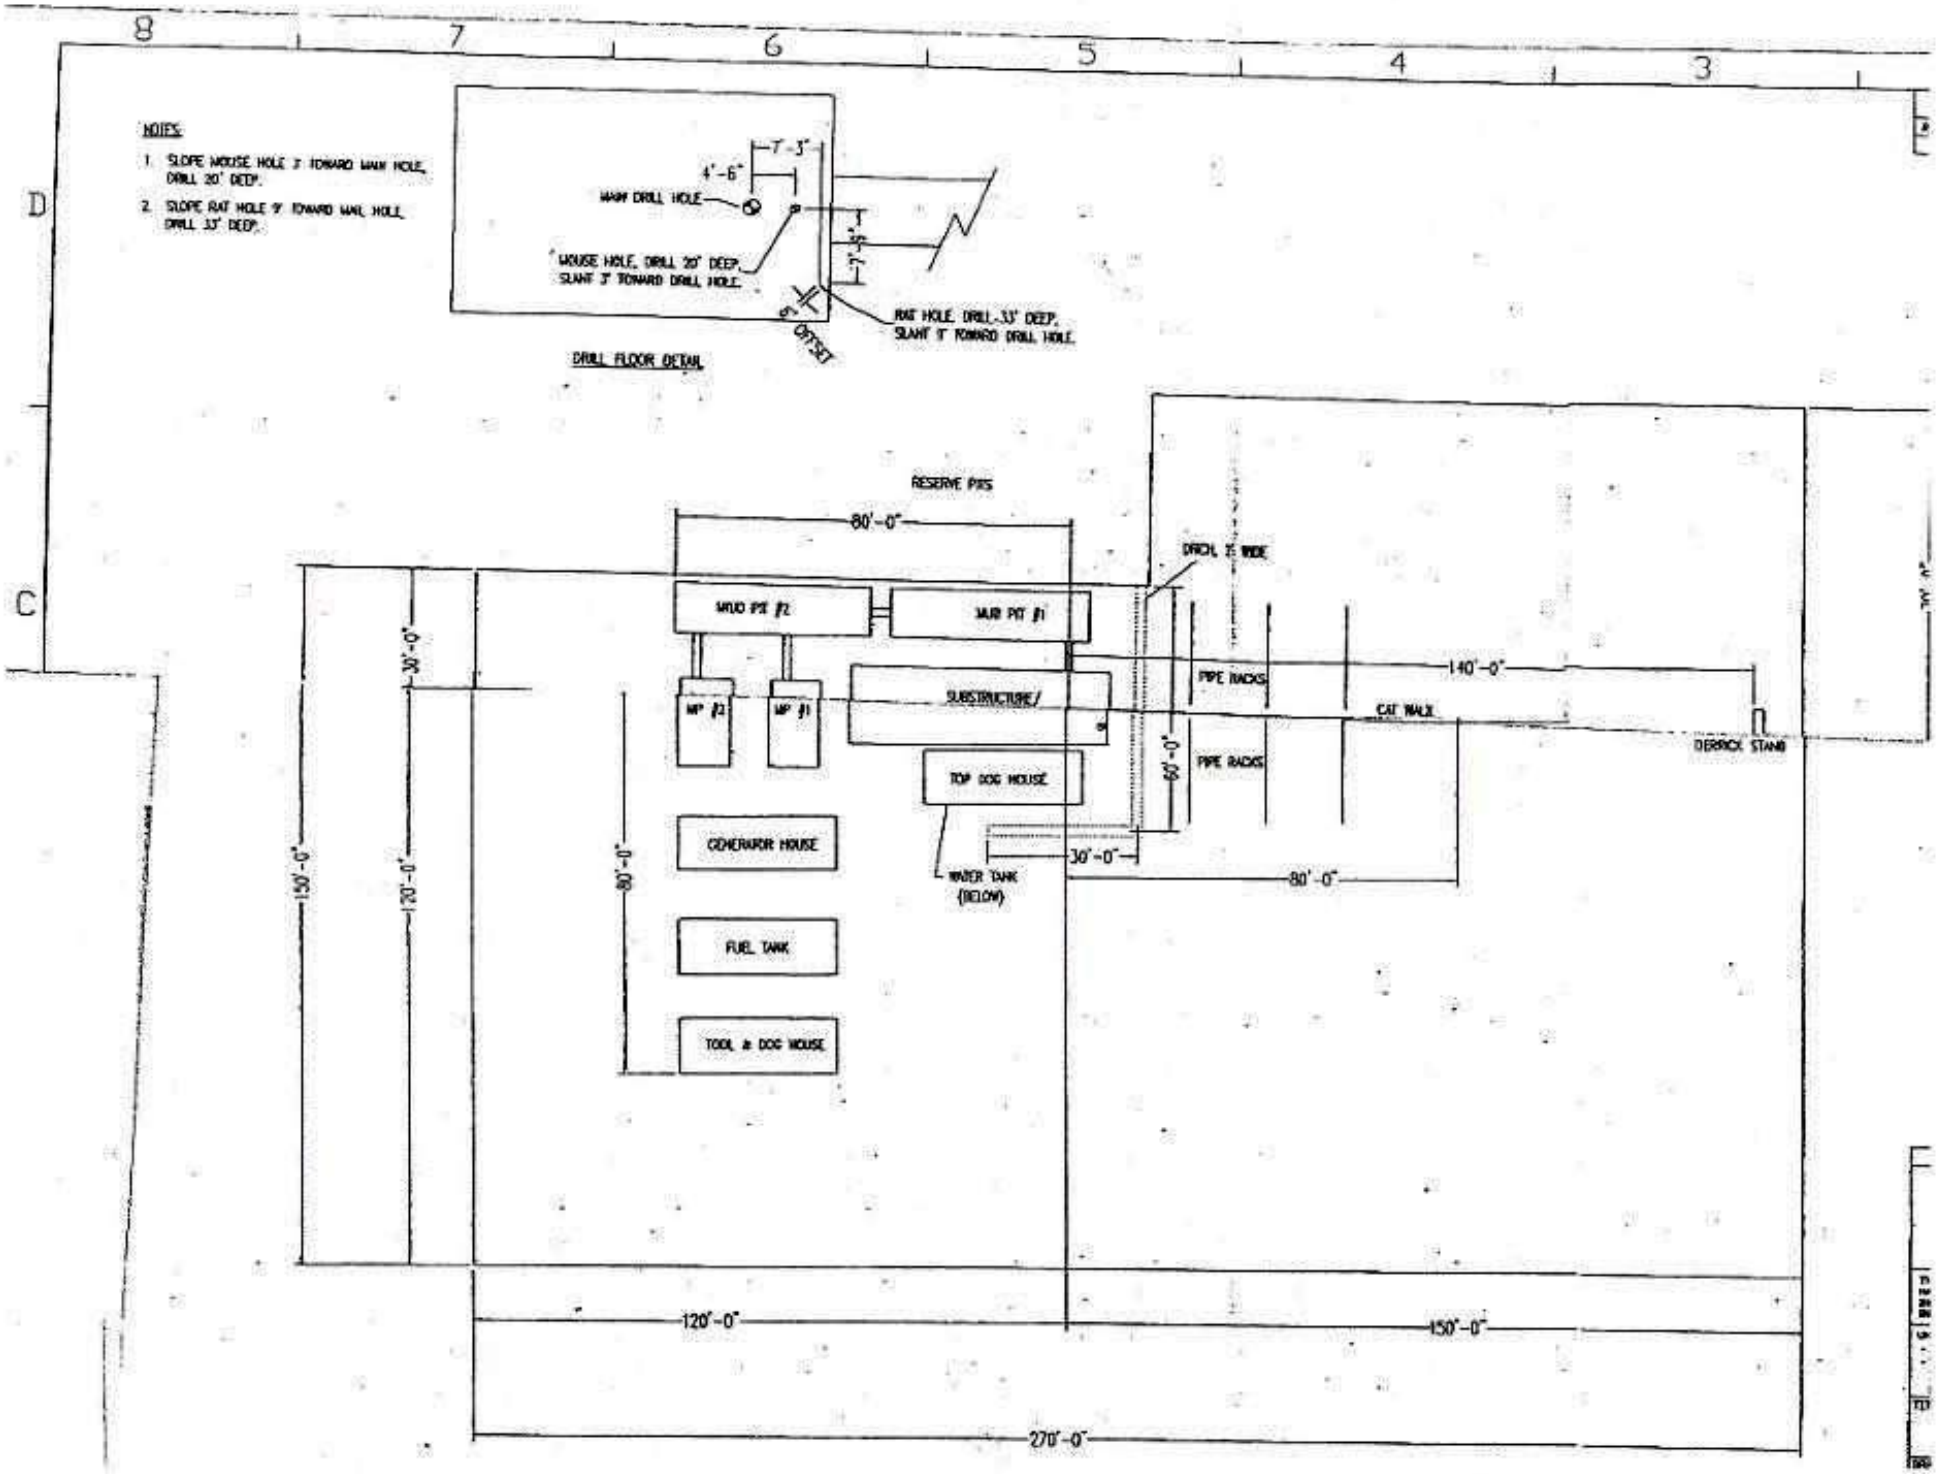
NOTES:
1. SLOPE MOUSE HOLE 3" TOWARD MAIN HOLE, DRILL 20" DEEP.
2. SLOPE RAT HOLE 9" TOWARD MAIN HOLE, DRILL 33" DEEP.
7'-3"
4'-6"
MAIN DRILL HOLE
MOUSE HOLE, DRILL 20" DEEP, SLANT 3" TOWARD DRILL HOLE.
RAT HOLE, DRILL 33" DEEP, SLANT 9" TOWARD DRILL HOLE.
DRILL FLOOR DETAIL
RESERVE PITS
80'-0"
DRILL 3" WIDE
MUD PIT #2
MUD PIT #1
MP #2
MP #1
SUBSTRUCTURE
TOP DOG HOUSE
WATER TANK (BELOW)
GENERATOR HOUSE
FUEL TANK
TOOL & DOG HOUSE
PIPE RACKS
CAT WALK
DERRICK STAND
140'-0"
60'-0"
30'-0"
80'-0"
150'-0"
120'-0"
270'-0"
D
C
8
7
6
5
4
3